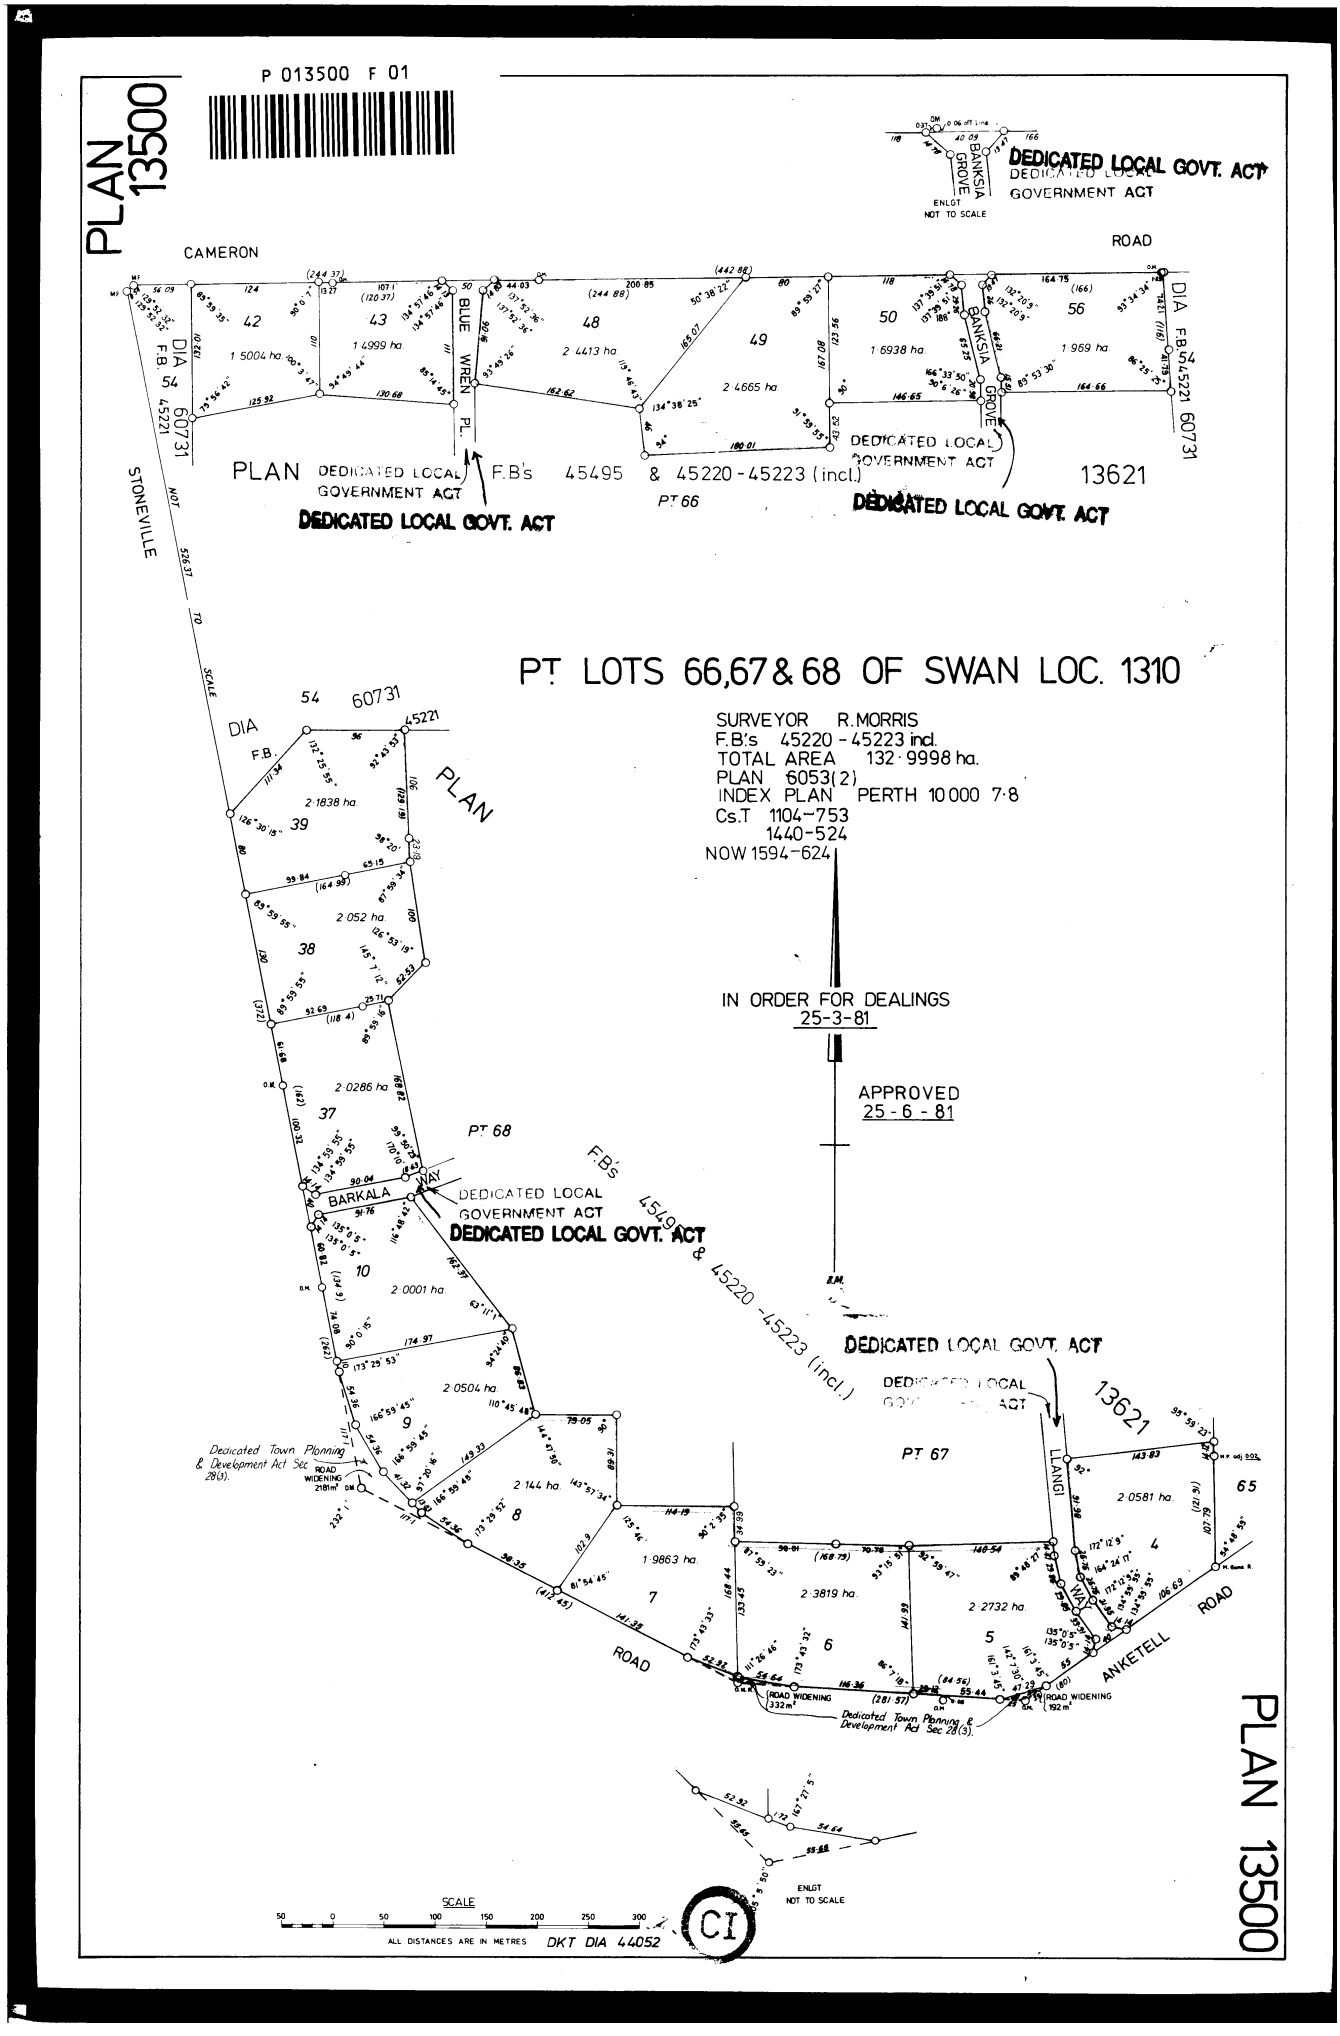


LANDGATE COPY OF ORIGINAL NOT TO SCALE 28/05/2026 09:40 AM Request number: 69899410
Landgate
www.landgate.wa.gov.au